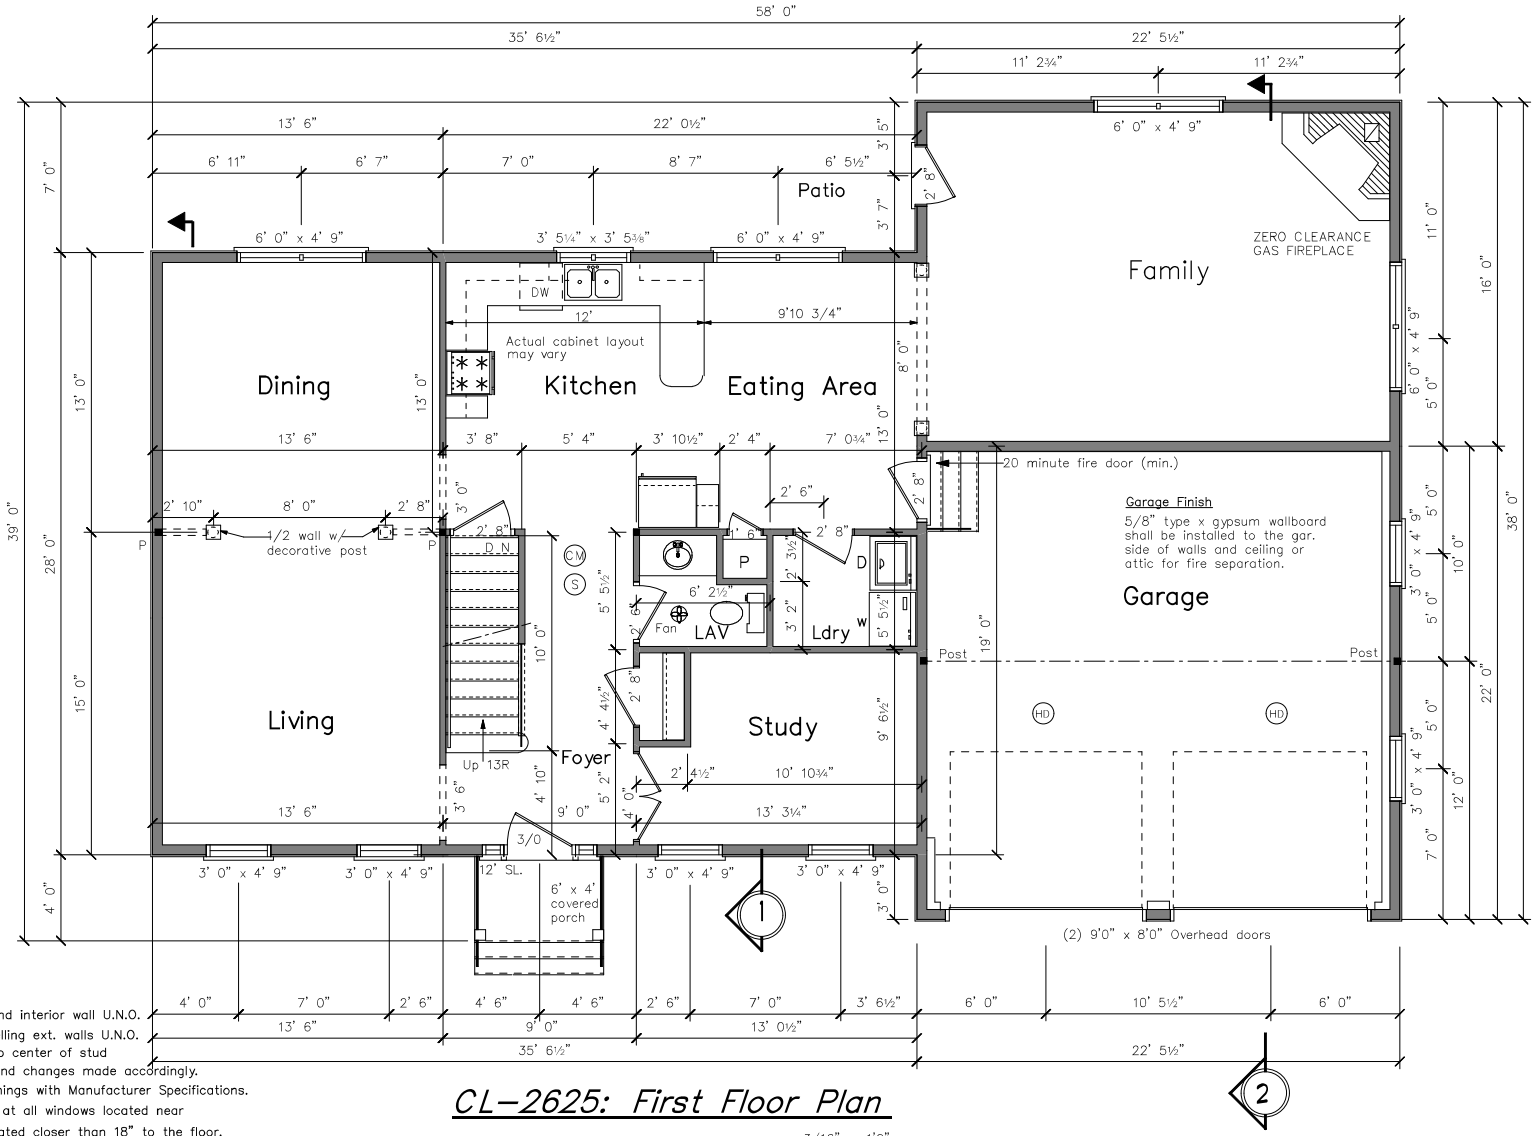

Notes:

* Wall Heights: 8" 1 1/8"
* 2 x 4 @ 16" o.c. SPF #2 garage and interior wall U.N.O.
* 2 x 6 @ 16" o.c. SPF #2 main dwelling ext. walls U.N.O.
* All interior dimensions are center to center of stud
* All dimensions to be field verified and changes made accordingly.
* Verify Window and Door Rough Openings with Manufacturer Specifications.
* Tempered Glazing shall be installed at all windows located near tubs and whirpools. Any glazing located closer than 18" to the floor.
* Smoke Detectors shall be located:
  1. In each bedroom and in the immediate vicinity of the bedrooms.
* Print out date: June 14, 2010

4

CL–2625: First Floor Plan

3/16" = 1'0"

Living area sq. ft. = 1,372

Garage area sq. ft. = 485